LOGO

**CLIENT NAME**

# TENDER DOCUMENTS

## ROAD PROFILE – LONGITUDINAL PROFILES

### FROM KM 0+017.50 TO KM 2+800

*for Construction of*


# ROAD PROJECT

*Prepared & Submitted By*

## SP CONSULTANT

**NOVEMBER 2026**

Sample drawing: illustrative data, not for design use

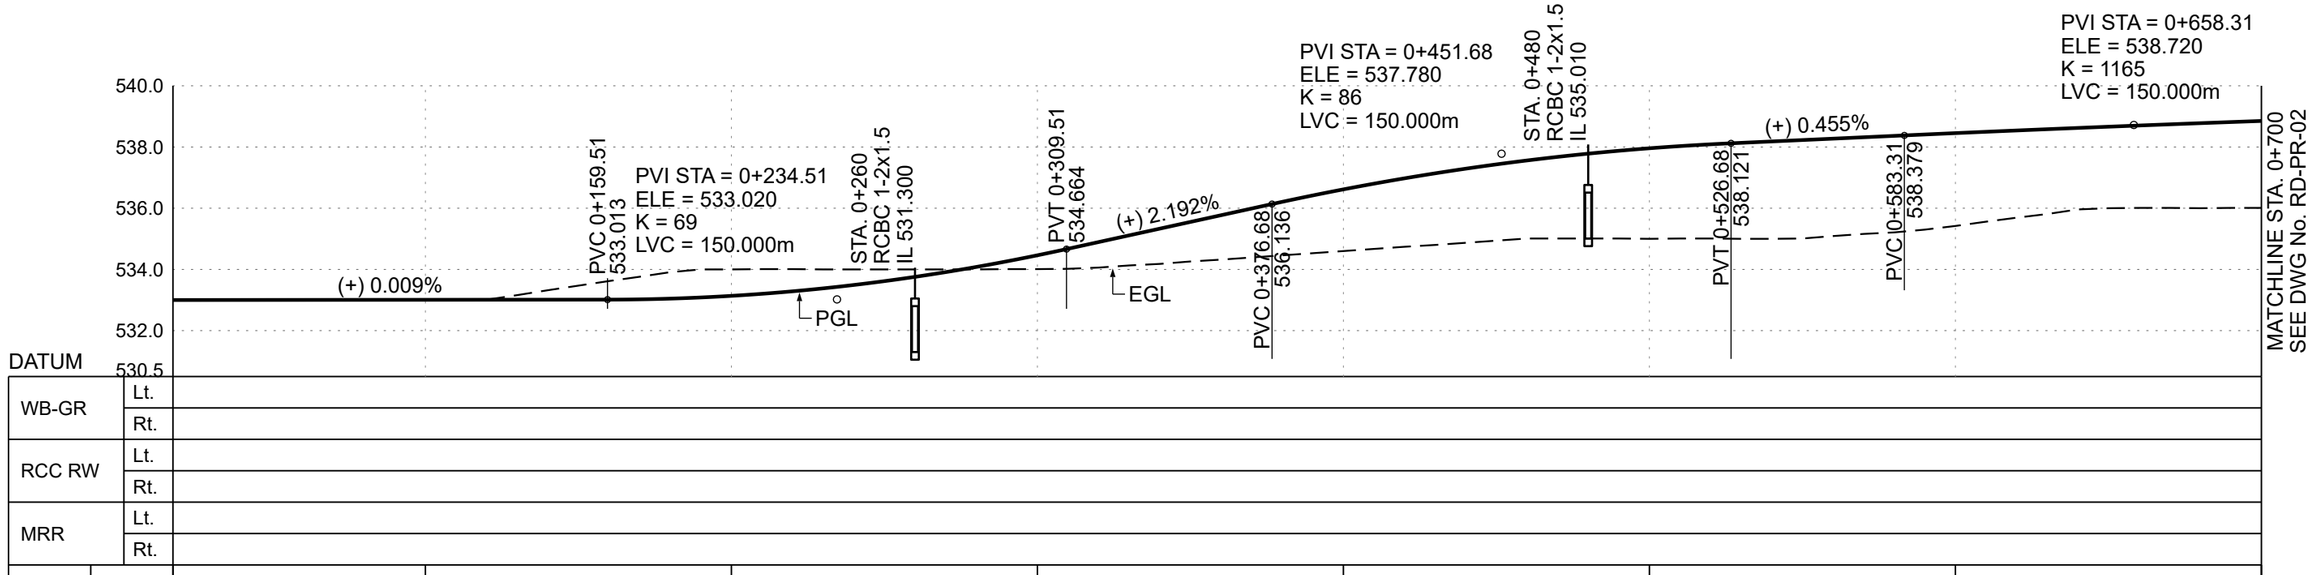


DATUM

| | | | | | | | | |
|---|---|---|---|---|---|---|---|---|
| WB-GR | Lt. | | | | | | | |
| | Rt. | | | | | | | |
| RCC RW | Lt. | | | | | | | |
| | Rt. | | | | | | | |
| MRR | Lt. | | | | | | | |
| | Rt. | | | | | | | |
| PGL | | 533.000 | 533.008 | 533.136 | 534.462 | 536.616 | 537.959 | 538.454 | 538.851 |
| EGL | | | 533.000 | 534.000 | 534.010 | 534.600 | 535.000 | 535.420 | 536.010 |
| STATION | | 0+017.50 | 0+100 | 0+200 | 0+300 | 0+400 | 0+500 | 0+600 | 0+700 |
| HORZ. | | TANGENT | | | | | | | |
| SUPEREL. | Lt. | -2.0 % | | | | | | | |
| | Rt. | -2.0 % | | | | | | | |

NOTES :-

1. ALL DIMENSIONS ARE IN METERS UNLESS OTHERWISE NOTED.
2. FOR GENERAL NOTES REFER TO SHEET No. xxxx.

TENDER DRAWINGS

| REV. | DATE | DESCRIPTION | APPR'D |
|---|---|---|---|
| | | | |

CLIENT: LOGO CLIENT NAME

CONSULTANT: SP CONSULTANT

ROAD PROJECT

ROAD PROFILE
FROM KM 0+017.50 TO KM 0+700

DRAWN | DESIGNED | CHECKED | APPROVED

DATE. 11 NOV 2026

HORZ SCALE : 1:2000 (0 25 50)

VERT SCALE : 1:200 (0 2.5 5)

ACTUAL SIZE: A3


CONTRACT No:

JOB No:

DRAWING NO: RD-PR-01

REV. 0

Sample drawing: illustrative data, not for design use

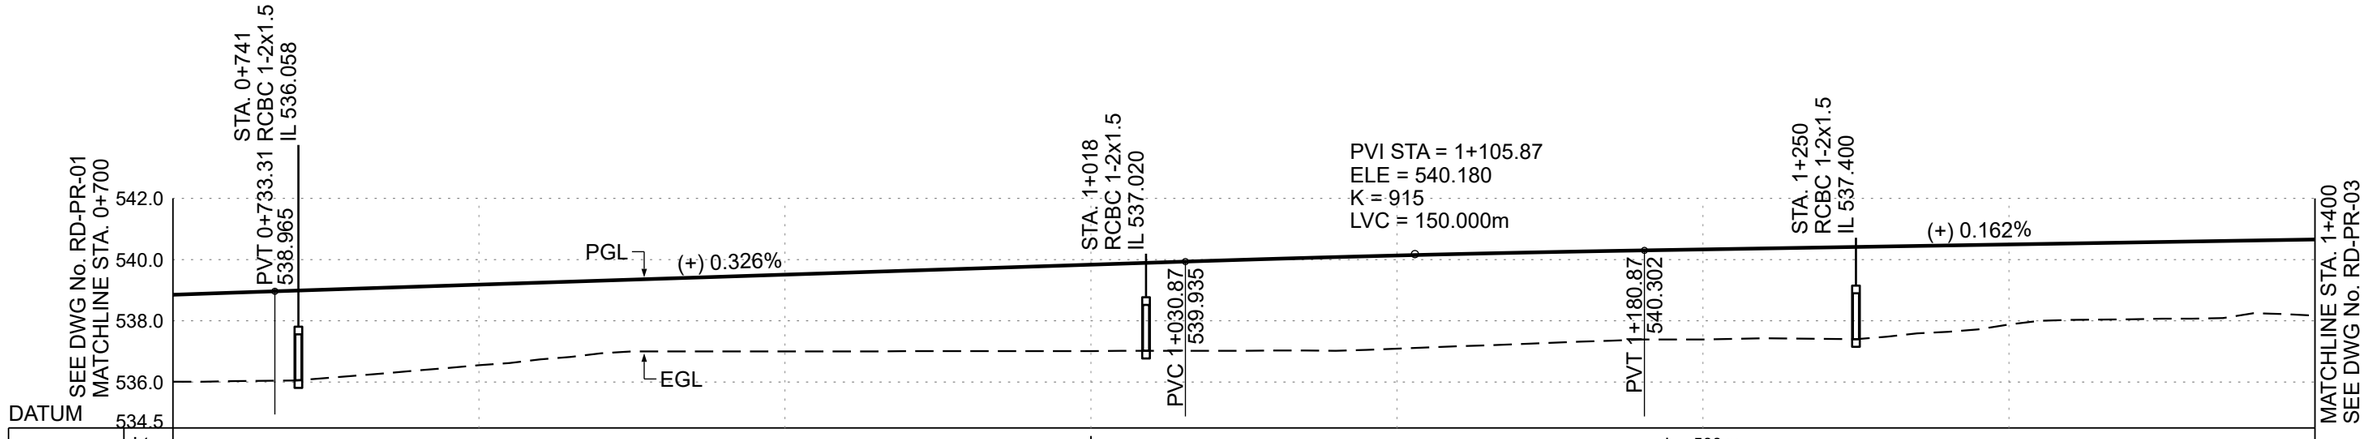


| | | | | | | | | |
|---|---|---|---|---|---|---|---|---|
| WB-GR | Lt. | | | L = 500 m | | | | |
| | Rt. | | | L = 600 m | | | | |
| RCC RW | Lt. | | | | | | L = 200 m | |
| | Rt. | | | | | | | |
| MRR | Lt. | | | | | | | |
| | Rt. | | | | | | | |
| PGL / EGL | | 538.851 / 536.010 | 539.182 / 536.550 | 539.508 / 537.000 | 539.835 / 537.010 | 540.135 / 537.090 | 540.333 / 537.390 | 540.495 / 537.880 | 540.657 / 538.170 |
| STATION | | 0+700 | 0+800 | 0+900 | 1+000 | 1+100 | 1+200 | 1+300 | 1+400 |
| HORZ. | | TANGENT | | | | | | | |
| SUPEREL. | Lt. | -2.0 % | | | | | | | |
| | Rt. | -2.0 % | | | | | | | |

NOTES :-

1. ALL DIMENSIONS ARE IN METERS UNLESS OTHERWISE NOTED.
2. FOR GENERAL NOTES REFER TO SHEET No. xxxx.

TENDER DRAWINGS

| REV. | DATE | DESCRIPTION | APPR'D |
|---|---|---|---|
| | | | |

CLIENT: LOGO CLIENT NAME

CONSULTANT: SP CONSULTANT

ROAD PROJECT

ROAD PROFILE
FROM KM 0+700 TO KM 1+400

DRAWN | DESIGNED | CHECKED | APPROVED

DATE. 11 NOV 2026

HORZ SCALE : 1:2000 (0 25 50)

VERT SCALE : 1:200 (0 2.5 5)

ACTUAL SIZE: A3


CONTRACT No:

JOB No:

DRAWING NO: RD-PR-02

REV. 0

Sample drawing: illustrative data, not for design use

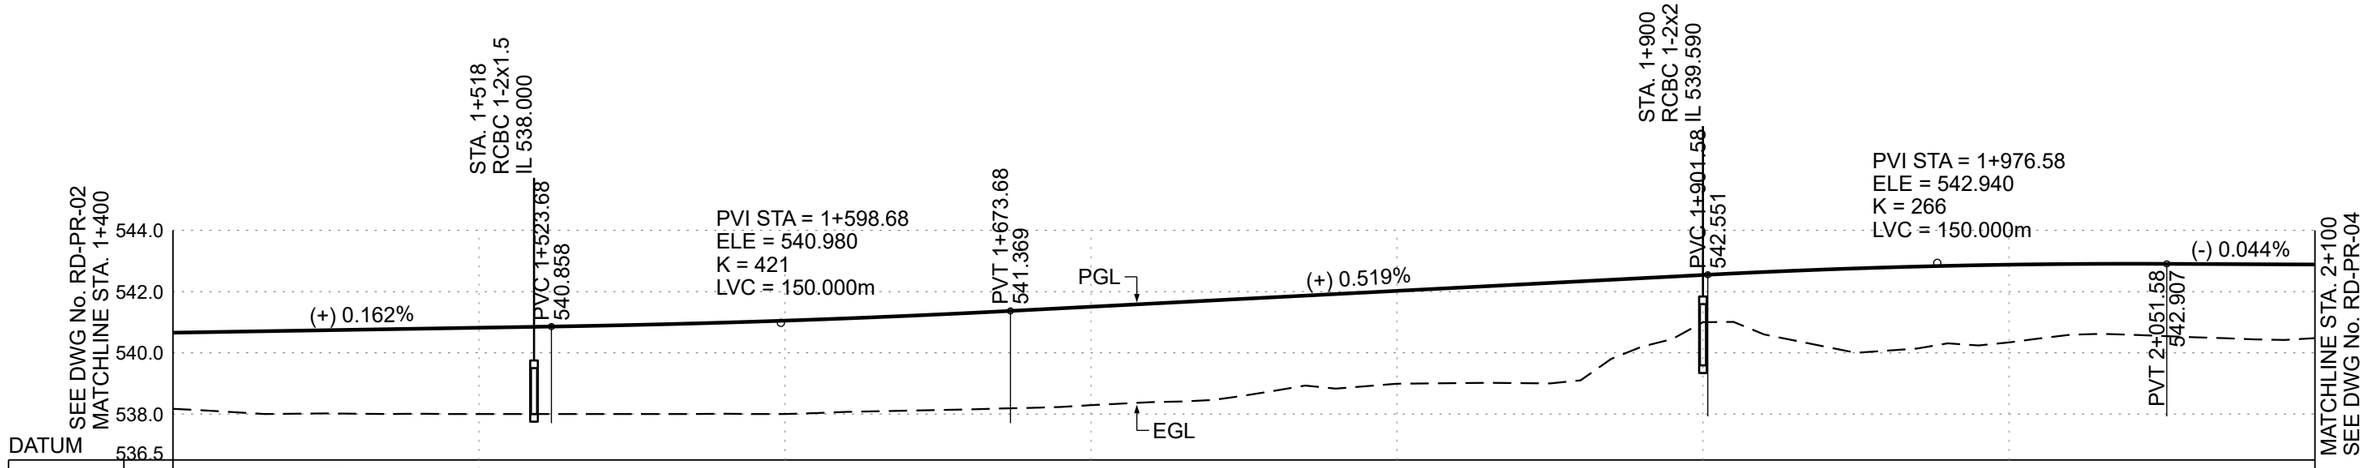


| | | | | | | | | |
|---|---|---|---|---|---|---|---|---|
| WB-GR | Lt. | L = 500 m | | | | | | |
| | Rt. | L = 600 m | | | | | | |
| RCC RW | Lt. | L = 200 m | | | | | | |
| | Rt. | | | | | | | |
| MRR | Lt. | | | | | L = 400 m | | |
| | Rt. | | | | | L = 400 m | | |
| PGL | | 540.657 | 540.820 | 541.051 | 541.506 | 542.024 | 542.543 | 542.880 | 542.885 |
| EGL | | 538.170 | 538.000 | 538.000 | 538.290 | 538.990 | 541.000 | 540.340 | 540.480 |
| STATION | | 1+400 | 1+500 | 1+600 | 1+700 | 1+800 | 1+900 | 2+000 | 2+100 |
| HORZ. | | PC 1+400 | | | | LHC RADIUS= 2000 | | | |
| SUPEREL. | Lt. | -2.0 % | | | | | | | |
| | Rt. | -2.0 % | | | | | | | |

NOTES :-

1. ALL DIMENSIONS ARE IN METERS UNLESS OTHERWISE NOTED.
2. FOR GENERAL NOTES REFER TO SHEET No. xxxx.

TENDER DRAWINGS

| REV. | DATE | DESCRIPTION | APPR'D |
|---|---|---|---|
| | | | |

CLIENT: LOGO CLIENT NAME

CONSULTANT: SP CONSULTANT

ROAD PROJECT

ROAD PROFILE
FROM KM 1+400 TO KM 2+100

DRAWN | DESIGNED | CHECKED | APPROVED

DATE. 11 NOV 2026

HORZ SCALE : 1:2000 (0 25 50)

VERT SCALE : 1:200 (0 2.5 5)

ACTUAL SIZE: A3


CONTRACT No:

JOB No:

DRAWING NO: RD-PR-03

REV. 0

Sample drawing: illustrative data, not for design use

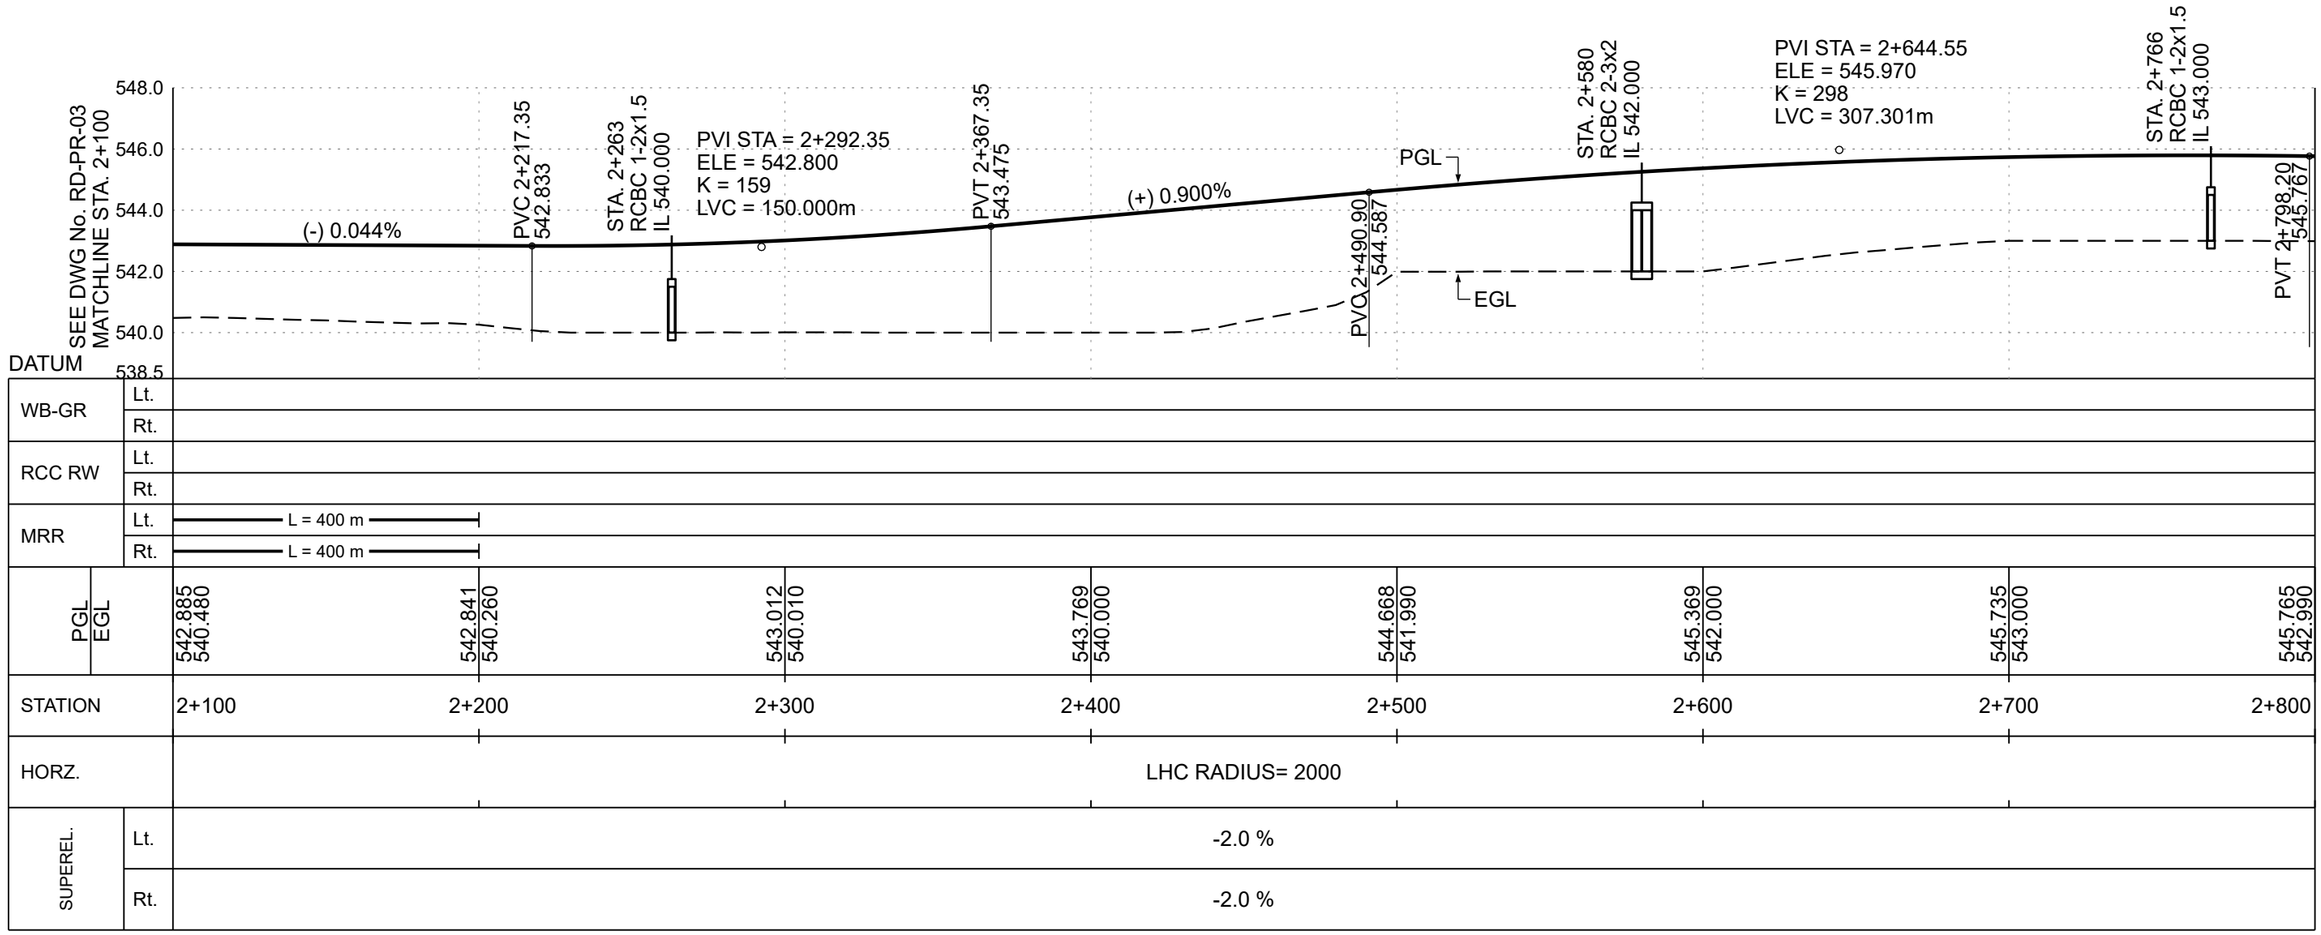


NOTES :-

1. ALL DIMENSIONS ARE IN METERS UNLESS OTHERWISE NOTED.
2. FOR GENERAL NOTES REFER TO SHEET No. xxxx.

TENDER DRAWINGS

| REV. | DATE | DESCRIPTION | APPR'D |
|---|---|---|---|
| | | | |

CLIENT: LOGO CLIENT NAME

CONSULTANT: SP CONSULTANT

ROAD PROJECT

ROAD PROFILE
FROM KM 2+100 TO KM 2+800

DRAWN | DESIGNED | CHECKED | APPROVED

DATE. 11 NOV 2026

HORZ SCALE : 1:2000 (0 25 50)

VERT SCALE : 1:200 (0 2.5 5)

ACTUAL SIZE: A3

CONTRACT No:

JOB No:

DRAWING NO: RD-PR-04

REV. 0

Sample drawing: illustrative data, not for design use