LOGO

CLIENT NAME

TENDER DOCUMENTS

WATER LINE – LONGITUDINAL PROFILES

FROM KM 0+000 TO KM 2+300

for Construction of


WATER SUPPLY SCHEME

Prepared & Submitted By

SP CONSULTANT

NOVEMBER 2026

Sample drawing: illustrative data, not for design use

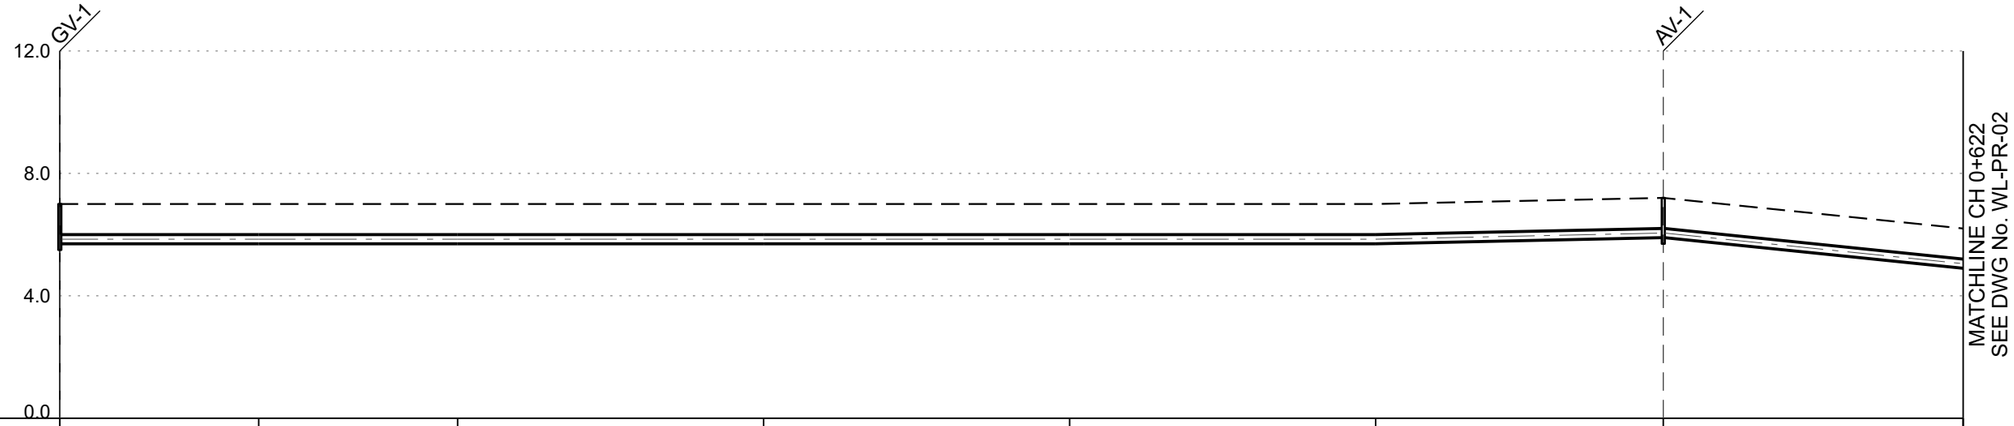

DATUM 0.000

PIPE DIA (mm)	300	300	300	300	300	300	300
LENGTH (m) & SLOPE (%)	L=65.00 S=0.000%	L=65.00 S=0.000%	L=100.00 SLOPE=0.000%	L=100.00 SLOPE=0.000%	L=100.00 SLOPE=0.000%	L=94.00 SLOPE=+0.213%	L=98.00 SLOPE=-1.020%
DEPTH OF COVER (m)	1.00	1.00	1.00	1.00	1.00	1.00	1.00
EXISTING GROUND LEVEL	7.000	7.000	7.000	7.000	7.000	7.200	6.200
INVERT LEVEL	5.700	5.700	5.700	5.700	5.700	5.900	4.900
CHAINAGE	0+000	0+065	0+130	0+230	0+330	0+430	0+524	0+622

NOTES :-

1. ALL DIMENSIONS ARE IN METERS UNLESS OTHERWISE NOTED.
2. FOR GENERAL NOTES REFER TO SHEET No. xxxx.

TENDER DRAWINGS

REV.	DATE	DESCRIPTION	APPR'D

CLIENT: LOGO CLIENT NAME

CONSULTANT: SP CONSULTANT

WATER SUPPLY SCHEME

WATER LINE
FROM KM 0+000 TO KM 0+622

DRAWN | DESIGNED | CHECKED | APPROVED

DATE. 11 NOV 2026

HORZ SCALE : 1:2000 (0 25 50)

VERT SCALE : 1:200 (0 2.5 5)

ACTUAL SIZE: A3


CONTRACT No:

JOB No:

DRAWING NO: WL-PR-01

REV. 0

Sample drawing: illustrative data, not for design use

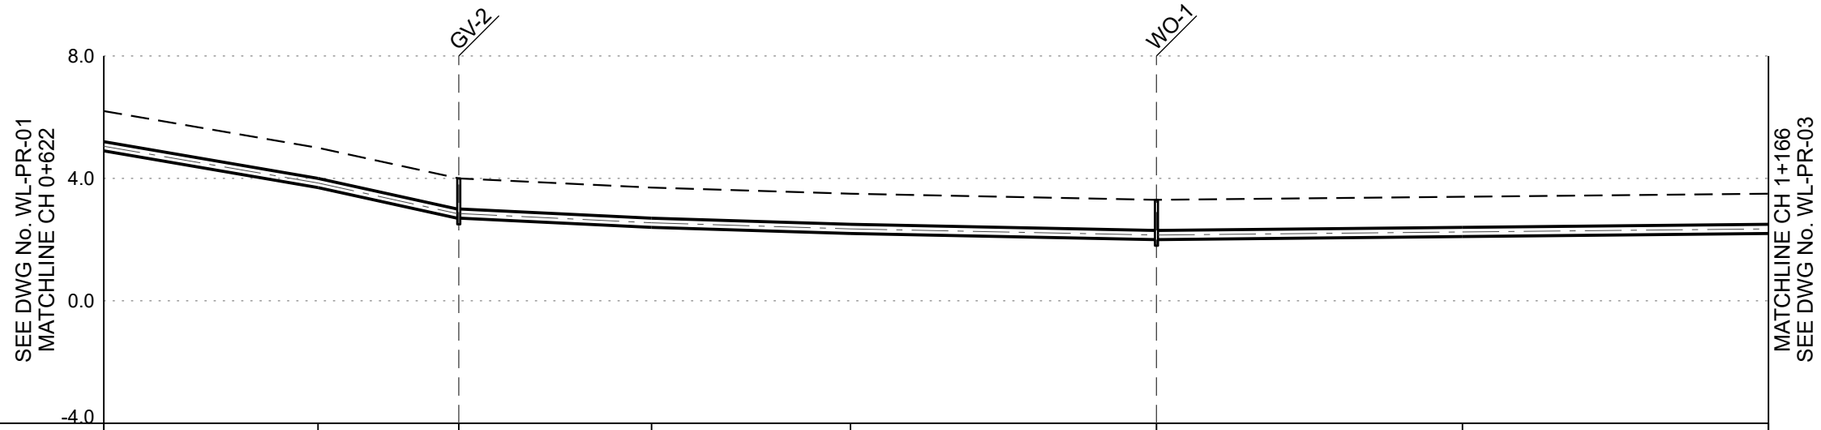

DATUM -4.000

PIPE DIA (mm)	300	300	300	300	300	300	300
LENGTH (m) & SLOPE (%)	L=70.00 S=-1.714%	L=46.00 S=-2.174%	L=63.00 S=-0.476%	L=65.00 S=-0.308%	L=100.00 SLOPE=-0.200%	L=100.00 SLOPE=+0.100%	L=100.00 SLOPE=+0.100%
DEPTH OF COVER (m)	1.00	1.00	1.00	1.00	1.00	1.00	1.00
EXISTING GROUND LEVEL	6.200	5.000	4.000	3.700	3.500	3.400	3.500
INVERT LEVEL	4.900	3.700	2.700	2.400	2.200	2.100	2.200
CHAINAGE	0+622	0+692	0+738	0+801	0+866	1+066	1+166

NOTES :-

1. ALL DIMENSIONS ARE IN METERS UNLESS OTHERWISE NOTED.
2. FOR GENERAL NOTES REFER TO SHEET No. xxxx.

TENDER DRAWINGS

REV.	DATE	DESCRIPTION	APPR'D

CLIENT: LOGO CLIENT NAME

CONSULTANT: SP CONSULTANT

WATER SUPPLY SCHEME

WATER LINE
FROM KM 0+622 TO KM 1+166

DRAWN | DESIGNED | CHECKED | APPROVED

DATE. 11 NOV 2026

HORZ SCALE : 1:2000 (0 25 50)

VERT SCALE : 1:200 (0 2.5 5)

ACTUAL SIZE: A3


CONTRACT No:

JOB No:

DRAWING NO: WL-PR-02

REV. 0

Sample drawing: illustrative data, not for design use

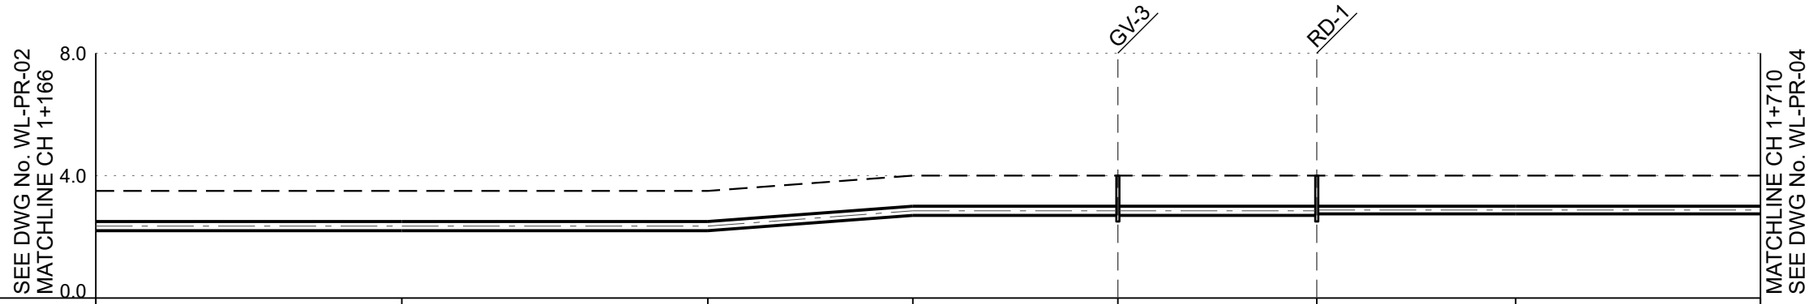

DATUM 0.000

PIPE DIA (mm)		300	300	300	300	300	250	250
LENGTH (m) & SLOPE (%)		L=100.00 SLOPE=0.000%	L=100.00 SLOPE=0.000%	L=67.00 S=+0.746%	L=67.00 S=0.000%	L=65.00 S=0.000%	L=65.00 S=0.000%	L=80.00 SLOPE=0.000%
DEPTH OF COVER (m)	1.00	1.00	1.00	1.00	1.00	1.00	1.00	1.00
EXISTING GROUND LEVEL	3.500	3.500	3.500	4.000	4.000	4.000	4.000	4.000
INVERT LEVEL	2.200	2.200	2.200	2.700	2.700	2.700	2.750	2.750
CHAINAGE	1+166	1+266	1+366	1+433	1+500	1+565	1+630	1+710

NOTES :-

1. ALL DIMENSIONS ARE IN METERS UNLESS OTHERWISE NOTED.
2. FOR GENERAL NOTES REFER TO SHEET No. xxxx.

TENDER DRAWINGS

REV.	DATE	DESCRIPTION	APPR'D

CLIENT: LOGO CLIENT NAME

CONSULTANT: SP CONSULTANT

WATER SUPPLY SCHEME

WATER LINE
FROM KM 1+166 TO KM 1+710

DRAWN | DESIGNED | CHECKED | APPROVED

DATE. 11 NOV 2026

HORZ SCALE : 1:2000 (0 25 50)

VERT SCALE : 1:200 (0 2.5 5)

ACTUAL SIZE: A3


CONTRACT No:

JOB No:

DRAWING NO: WL-PR-03

REV. 0

Sample drawing: illustrative data, not for design use

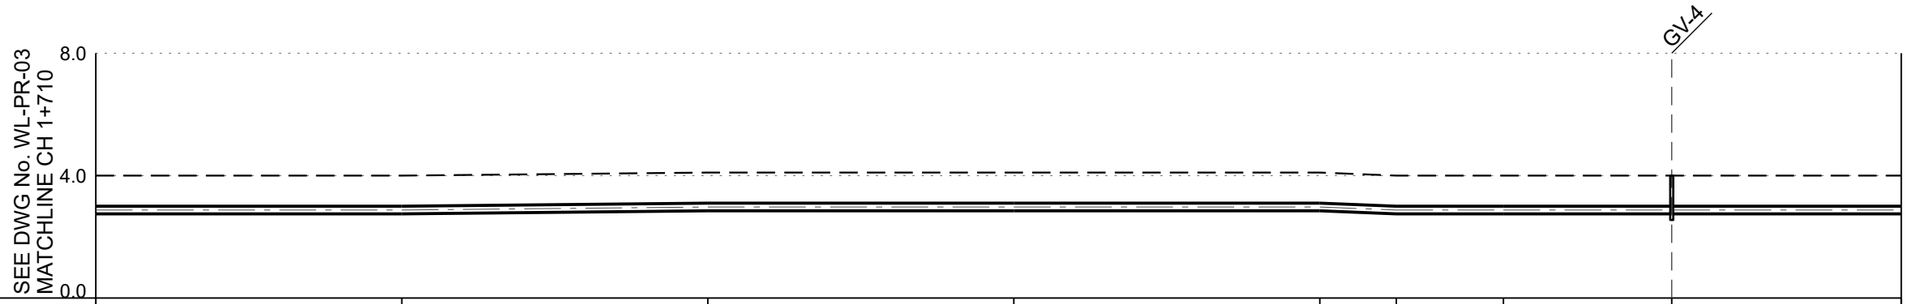

DATUM 0.000

PIPE DIA (mm)	250	250	250	250	250	250	250	250
LENGTH (m) & SLOPE (%)	L=100.00 SLOPE=0.000%	L=100.00 SLOPE=+0.100%	L=100.00 SLOPE=0.000%	L=100.00 SLOPE=0.000%	L=25.00 S=-0.400%	L=35.00 S=0.000%	L=55.00 S=0.000%	L=75.00 SLOPE=0.000%
DEPTH OF COVER (m)	1.00	1.00	1.00	1.00	1.00	1.00	1.00	1.00
EXISTING GROUND LEVEL	4.000	4.000	4.100	4.100	4.100	4.000	4.000	4.000
INVERT LEVEL	2.750	2.750	2.850	2.850	2.850	2.750	2.750	2.750
CHAINAGE	1+710	1+810	1+910	2+010	2+110	2+135	2+170	2+225	2+300

NOTES :-

1. ALL DIMENSIONS ARE IN METERS UNLESS OTHERWISE NOTED.
2. FOR GENERAL NOTES REFER TO SHEET No. xxxx.

TENDER DRAWINGS

REV.	DATE	DESCRIPTION	APPR'D

CLIENT: LOGO CLIENT NAME

CONSULTANT: SP CONSULTANT

WATER SUPPLY SCHEME

WATER LINE
FROM KM 1+710 TO KM 2+300

DRAWN | DESIGNED | CHECKED | APPROVED

DATE. 11 NOV 2026

HORZ SCALE : 1:2000 (0 25 50)

VERT SCALE : 1:200 (0 2.5 5)

ACTUAL SIZE: A3

CONTRACT No:

JOB No:

DRAWING NO: WL-PR-04

REV. 0

Sample drawing: illustrative data, not for design use